1 LVL 1 FINISH PLAN
3/16" = 1'-0"

KEYNOTE LEGEND

3.03	SEALED CONCRETE SLAB
3.05	TERRAZZO CONCRETE TILE
4.04	STONE PAVERS/ TILE
4.07	STONE CLAD SITE STAIRS
4.13	STONE COPING
6.01	WOOD FLOOR
6.2	WOOD STAIRS
9.06	FLOOR TILE

REV # DATE	DESCRIPTION

2400 TRAIL OF THE MADRONES
AUSTIN TX 78746

1717 WEST 30TH STREET, AUSTIN TX 78703

hunt
ARCHITECTURE

A104
LVL 1 FINISH PLAN

SCALE: 3/16" = 1'-0"
DATE: 2/7/2023

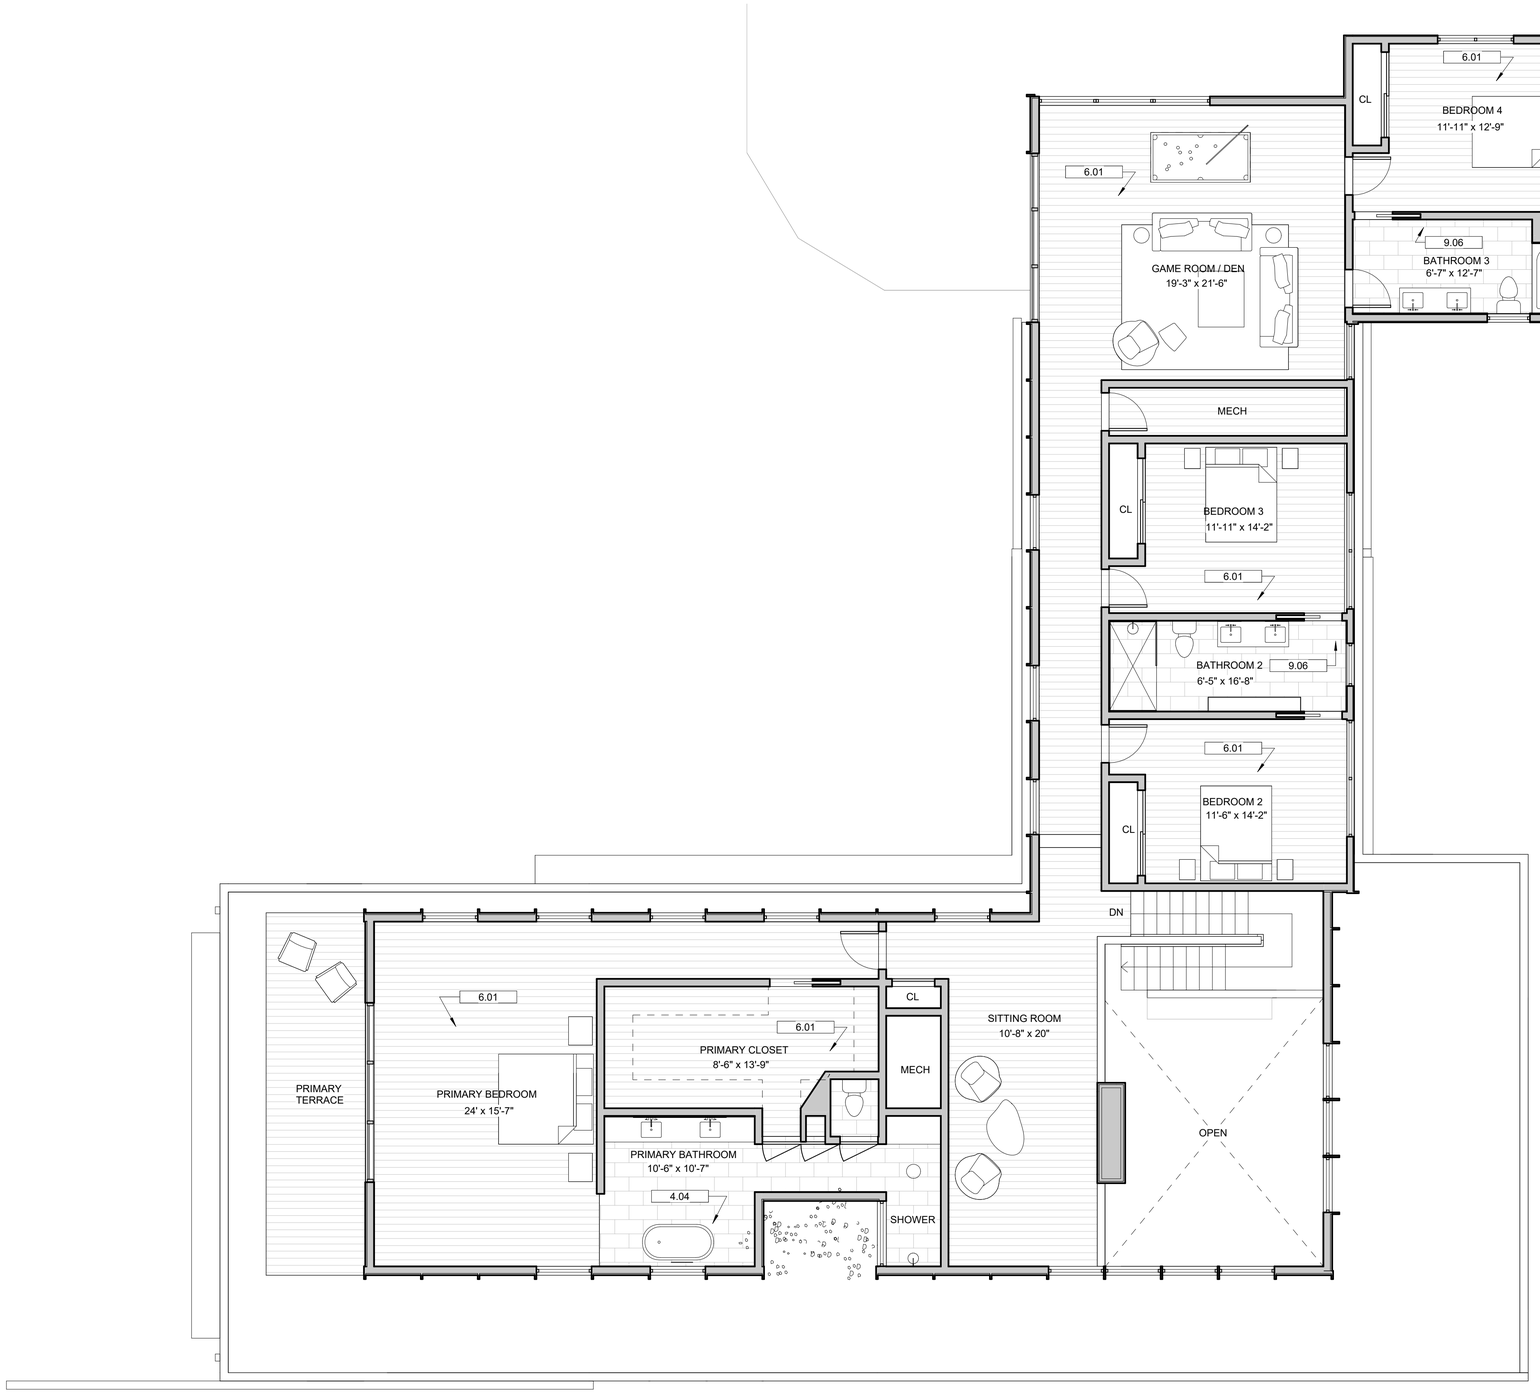

KEYNOTE LEGEND

4.04	STONE PAVERS/ TILE
6.01	WOOD FLOOR
9.06	FLOOR TILE

1 LVL 2 FINISH PLAN
3/16" = 1'-0"

REV # / DATE	DESCRIPTION

2400 TRAIL OF THE MADRONES
AUSTIN TX 78746

1717 WEST 30TH STREET, AUSTIN TX 78703

hunt
ARCHITECTURE

A105
LVL 2 FINISH PLAN

SCALE: 3/16" = 1'-0"
DATE: 2/7/2023